

 
 


 



 


 


LEGEND

-  WATER METER
 TELECOM PIT
 MANHOLE (SEWER/STORMWATER)
 VEHICLE CROSSING
 KERB INLET PIT
 LIGHT POLE
 ELECTRICITY POLE
 ELECTRICITY PILLAR
 HYDRANT
 STOP VALVE
 TREE (DIA/HEIGHT)
 BORE HOLE

 LEGEND

KO: DENOTES KERB OUTLET
 WC,EC,TC: DENOTES SERVICE CONDUIT
 SV: DENOTES STOP VALVE
 HYD: DENOTES HYDRANT

www.dialbeforeyoudig.com.au



DIAL 1100
BEFORE YOU DIG

⑨⑨ DENOTES PHOTO POINT

B: EASEMENT FOR SUPPORT 1.5 WIDE

WARNING - UNREGISTERED PLAN

THIS CONTOUR AND DETAIL SURVEY IS BASED UPON AN UNREGISTERED PLAN.

ALL BOUNDARIES AND EASEMENTS ARE UNREGISTERED AND MAY BE AMENDED
TO SUIT THE REQUIREMENTS OF COUNCIL OR THE LAND TITLES OFFICE.

THIS INFORMATION MUST BE VERIFIED UPON REGISTRATION

NO FURTHER INVESTIGATION HAS BEEN UNDERTAKEN TO DISCLOSE EASEMENTS ETC
OMITTED FROM THE UNREGISTERED PLAN

DONOVAN ASSOCIATES CAN ACCEPT NO LIABILITY FOR ANY LOSS OR DAMAGE
HOWSOEVER ARISING, TO ANY PERSON OR CORPORATION, DUE TO OMISSIONS, ERRORS
OR VARIATIONS ON THE UNREGISTERED PLAN

COPIES OF THIS CONTOUR PLAN MUST NOT BE REPRODUCED WITHOUT THIS NOTICE

NOTE:

THIS SURVEY IS FOR CONTOUR PURPOSES ONLY



SERVICES SHOWN HAVE BEEN LOCATED WHERE POSSIBLE BY FIELD SURVEY.

LOCATION PLAN

UBD REF: 174, C4

LAT: -33.06706

LONG: 151.46118

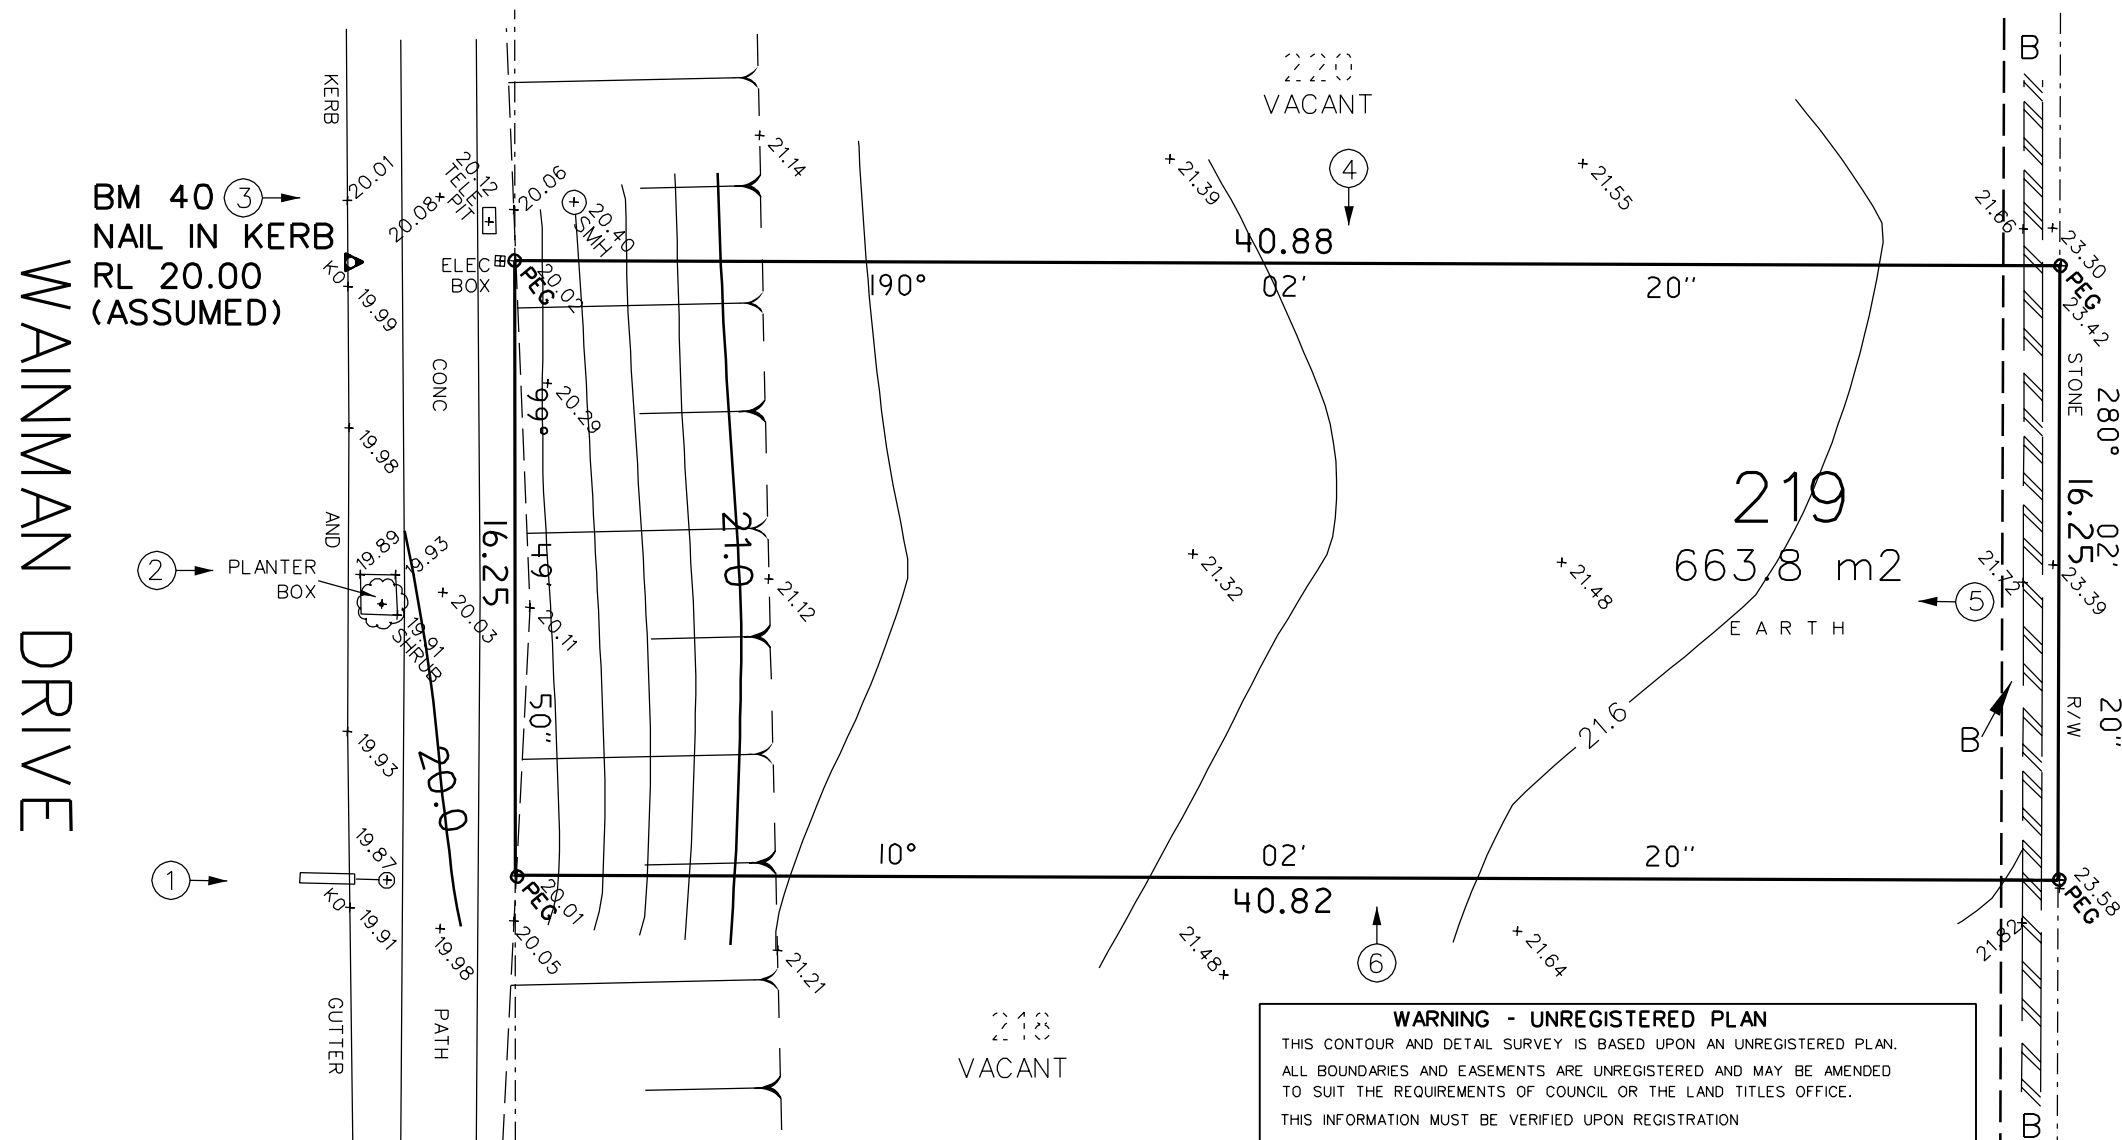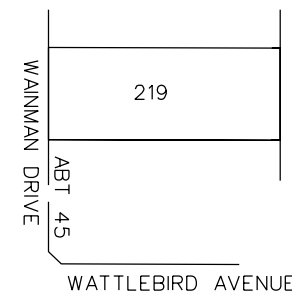

⑨⑨ DENOTES PHOTO POINT

B: EASEMENT FOR SUPPORT 1.5 WIDE

WARNING - UNREGISTERED PLAN

THIS CONTOUR AND DETAIL SURVEY IS BASED UPON AN UNREGISTERED PLAN.

ALL BOUNDARIES AND EASEMENTS ARE UNREGISTERED AND MAY BE AMENDED
TO SUIT THE REQUIREMENTS OF COUNCIL OR THE LAND TITLES OFFICE.

THIS INFORMATION MUST BE VERIFIED UPON REGISTRATION

NO FURTHER INVESTIGATION HAS BEEN UNDERTAKEN TO DISCLOSE EASEMENTS ETC
OMITTED FROM THE UNREGISTERED PLAN

DONOVAN ASSOCIATES CAN ACCEPT NO LIABILITY FOR ANY LOSS OR DAMAGE
HOWSOEVER ARISING, TO ANY PERSON OR CORPORATION, DUE TO OMISSIONS, ERRORS
OR VARIATIONS ON THE UNREGISTERED PLAN

COPIES OF THIS CONTOUR PLAN MUST NOT BE REPRODUCED WITHOUT THIS NOTICE

NOTE:

THIS SURVEY IS FOR CONTOUR PURPOSES ONLY

SERVICES SHOWN HAVE BEEN LOCATED WHERE POSSIBLE BY FIELD SURVEY.

DONOVAN
ASSOCIATES

INCORPORATED ENGSURVEY PTY LTD ABN: 84 134 616 078
PH/ 9806 3000 F/9891 2806 www.donovanassociates.com
15 PARKES STREET PARRAMATTA NSW 2150

CIVIL, STRUCTURAL, HYDRAULIC ENGINEERS
REGISTERED SURVEYORS & LAND INFORMATION CONSULTANTS

NOTE: CONTOURS SHOWN HAVE BEEN INTERPOLATED FROM SPOT LEVELS TAKEN ON-SITE AND ARE A REPRESENTATION OF THE TOPOGRAPHY ONLY.

DIMENSIONS SHOWN (BEARINGS & DISTANCES) HAVE BEEN DETERMINED BY LAND AND PROPERTY INFORMATION PLANS ONLY. BOUNDARIES HAVE NOT BEEN ACCURATELY DETERMINED.

SERVICES SHOWN HAVE BEEN LOCATED WHERE POSSIBLE BY FIELD SURVEY. PRIOR TO ANY SITE WORKS, THE RELEVANT AUTHORITY SHOULD BE CONTACTED TO DETERMINE EXACT POSITION OF ANY UNDERGROUND PIPES, CABLES ETC.

DIMENSIONS OF ANY TREES SHOWN ON THE PLAN ARE APPROXIMATE.

| | | | | |
|--------------|------|--------------------|-----------------|---------------|
| No. | DATE | NOTATION/AMENDMENT | | |
| 1 | | | | |
| SCALE 1: 200 | | DRAWN: RM | JOB 1366/131040 | DATE:16.10.12 |
| | | CHECKED: GT | DGN 131040 | DATUM:ASSUMED |

CONTOUR PLAN

LOT 219 DP UNREGISTERED
AT WAINMAN DRIVE, COORANBONG

| |
|----------------------|
| CLIENT: RAWSON HOMES |
| REF: WHEELER |