


NORTH

99 DENOTES PHOTO POINT
↓

LOCATION PLAN

UBD REF: 150,P15

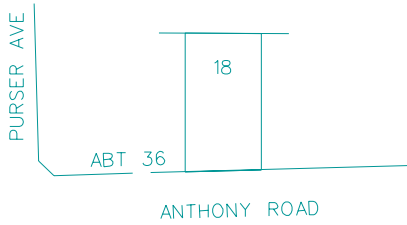

LEGEND

WATER METER

TELECOM PIT

MANHOLE (SEWER/STORMWATER)

VEHICLE CROSSING

KERB INLET PIT

LIGHT POLE

ELECTRICITY POLE

ELECTRICITY PILLAR

HYDRANT

STOP VALVE


TREE (DIA/HEIGHT)

BORE HOLE

LEGEND
KO: DENOTES KERB OUTLET
WC,EC,TC: DENOTES SERVICE CONDUIT
SV: DENOTES STOP VALVE
HYD: DENOTES HYDRANT

DIAL 1100
BEFORE YOU DIG

www.dialbeforeyoudig.com.au

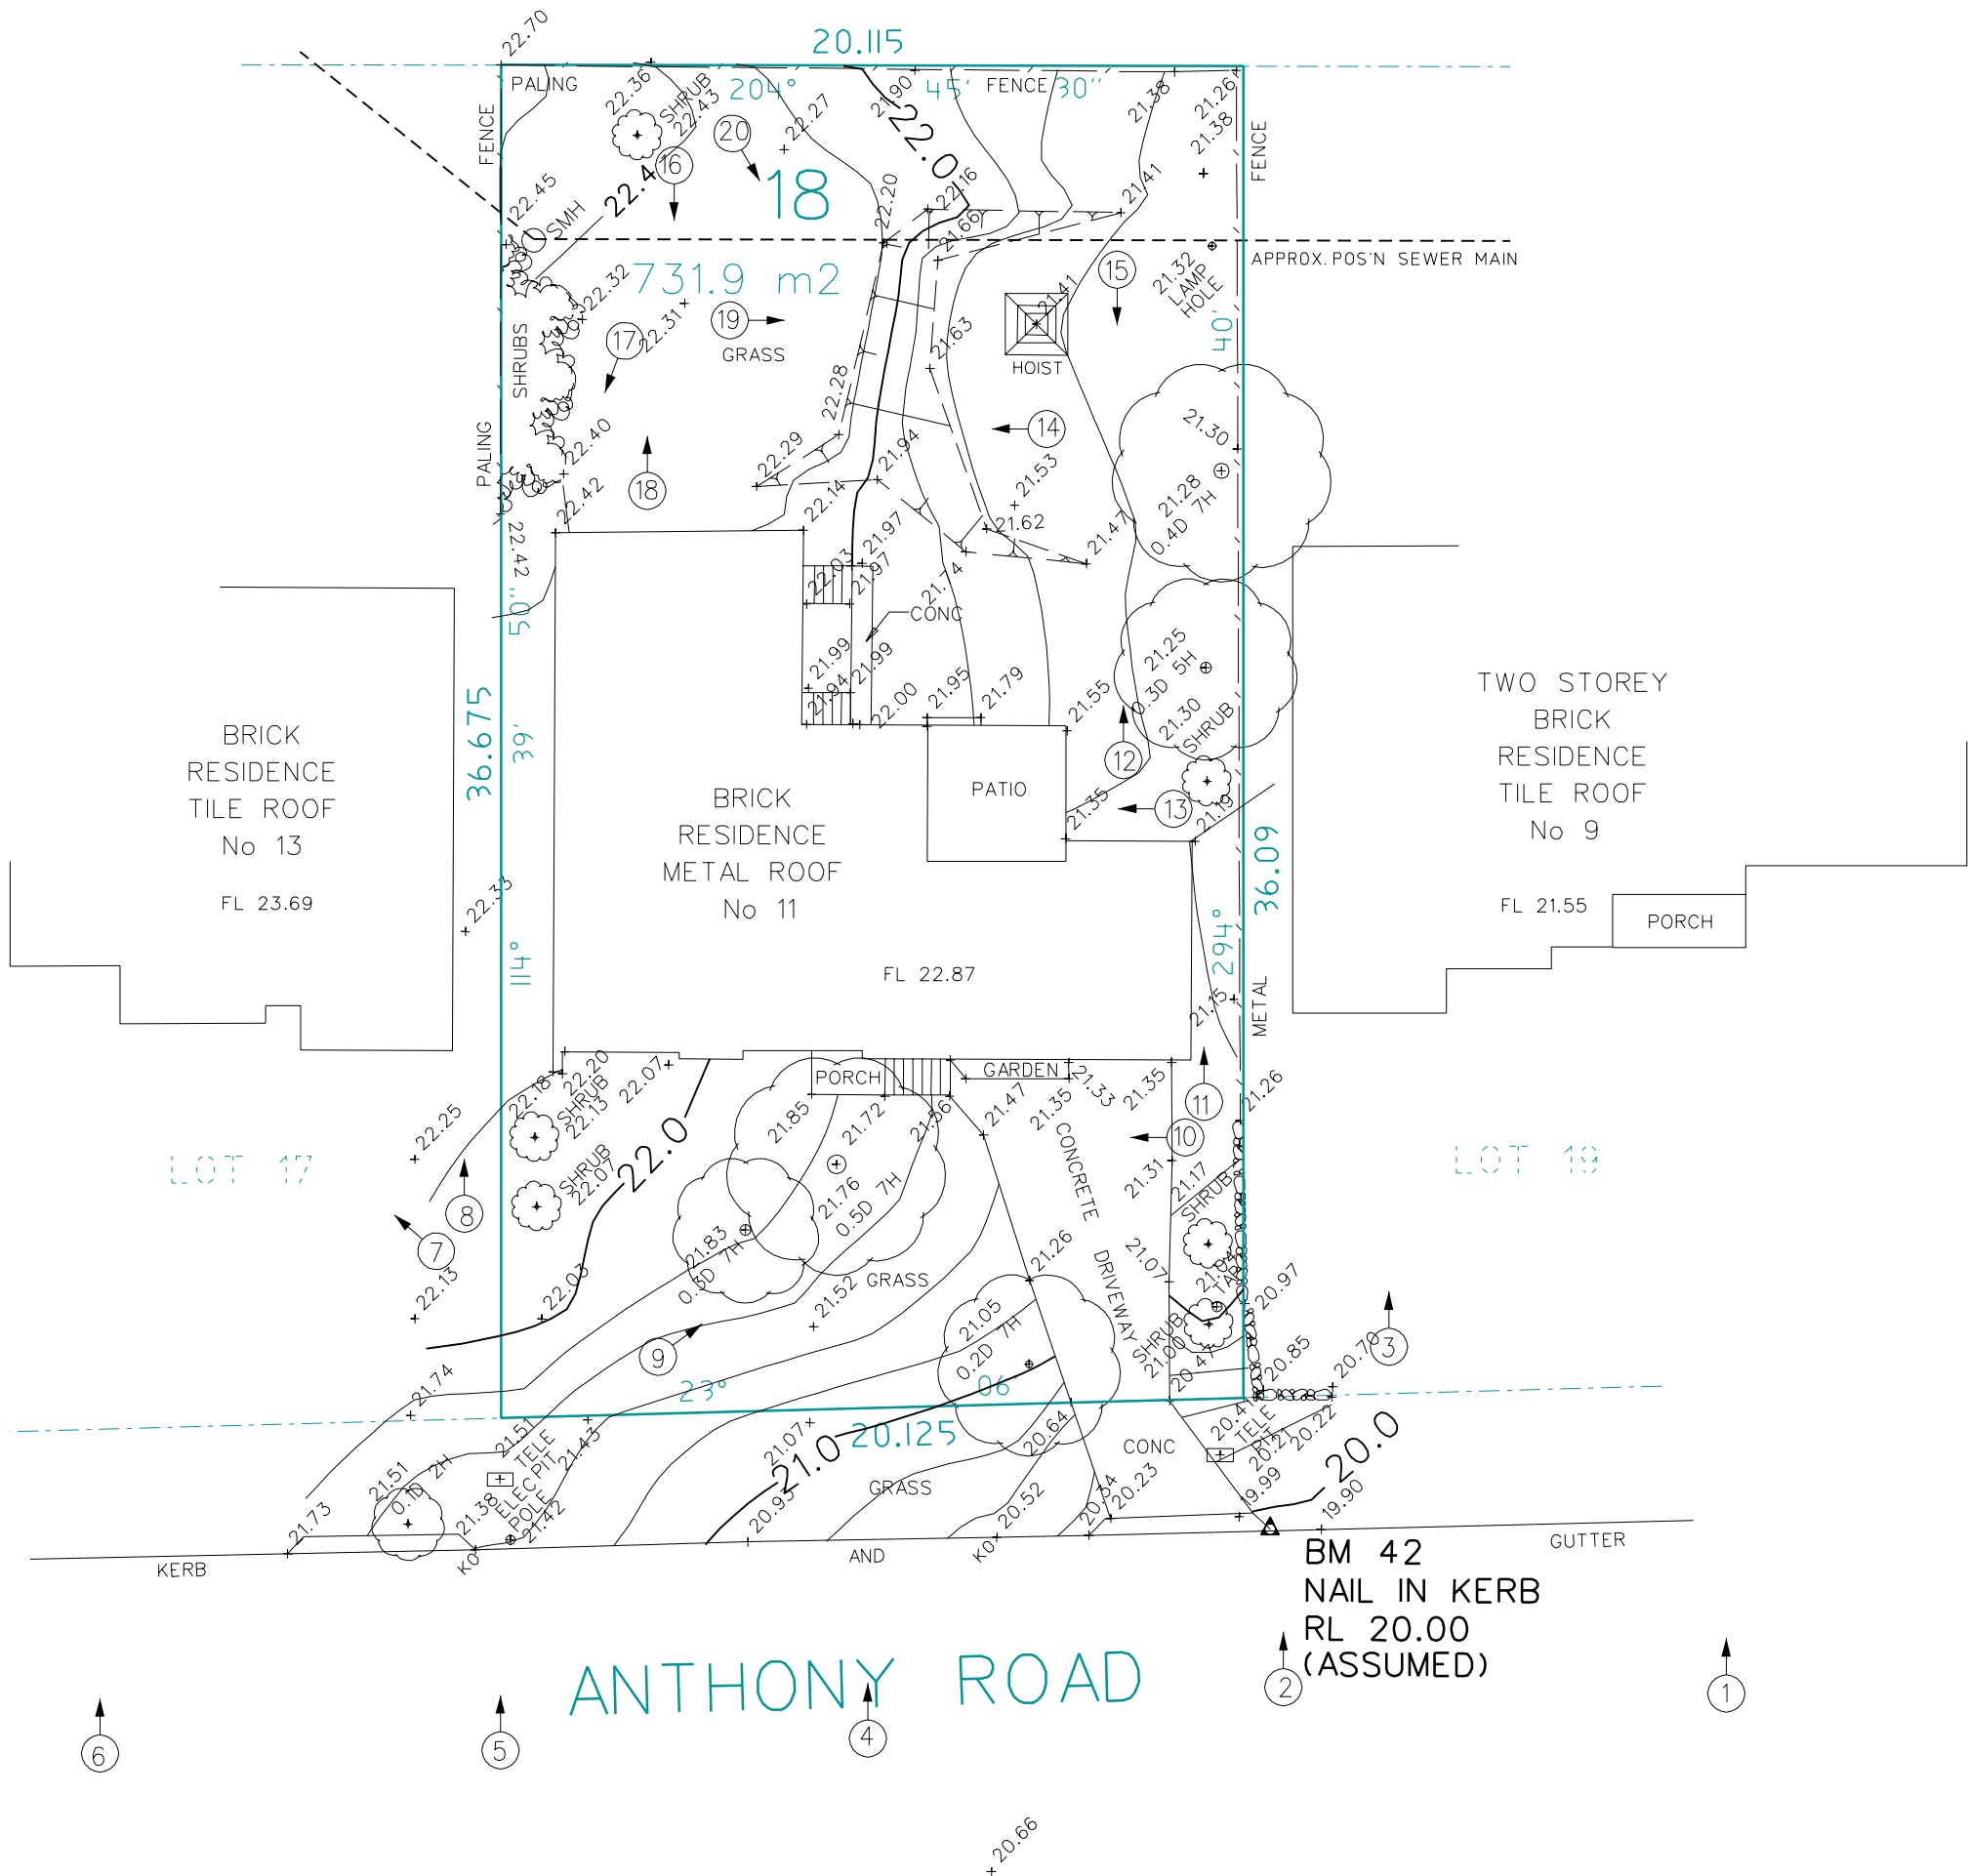

DONOVAN ASSOCIATES

INCORPORATED ENG SURVEY PTY LTD ABN: 84 134 616 078
PH/ 9806 3000 F/9891 2806 www.donovanassociates.com
15 PARKES STREET PARRAMATTA NSW 2150
CIVIL, STRUCTURAL, HYDRAULIC ENGINEERS
REGISTERED SURVEYORS & LAND INFORMATION CONSULTANTS

NOTE: CONTOURS SHOWN HAVE BEEN INTERPOLATED FROM SPOT LEVELS TAKEN ON-SITE AND ARE A REPRESENTATION OF THE TOPOGRAPHY ONLY.

DIMENSIONS SHOWN (BEARINGS & DISTANCES) HAVE BEEN DETERMINED BY LAND AND PROPERTY INFORMATION PLANS ONLY. BOUNDARIES HAVE NOT BEEN ACCURATELY DETERMINED.

SERVICES SHOWN HAVE BEEN LOCATED WHERE POSSIBLE BY FIELD SURVEY. PRIOR TO ANY SITE WORKS, THE RELEVANT AUTHORITY SHOULD BE CONTACTED TO DETERMINE EXACT POSITION OF ANY UNDERGROUND PIPES, CABLES ETC.

DIMENSIONS OF ANY TREES SHOWN ON THE PLAN ARE APPROXIMATE.

No.	DATE	NOTATION/AMENDMENT		
1				
SCALE 1: 200		DRAWN: LD	JOB 1472/134342	DATE:22.05.2013
		CHECKED: RM	DGN 134342	DATUM:ASSUMED

CONTOUR PLAN

LOT 18 DP 31791
AT 11 ANTHONY STREET CASTLE HILL

CLIENT: RAWSON HOMES
REF: D & E TAYLOR